


NEGATIVE AIR UNITS
PIGGY-BACKED IN SERIES

NOTE:

1. ISOLATION BARRIER PARTITION SHALL BE PROPERLY SECURED. ALL JOINTS AND SEAMS SHALL BE CAULKED AND SEALED AIR AND WATERTIGHT.
2. DRAWINGS SHOWING STRUCTURAL AND SHORING DETAILS OF ISOLATION BARRIER PARTITIONS SHALL BE SUBMITTED TO THE ENGINEER PRIOR TO THE START OF THE WORK.

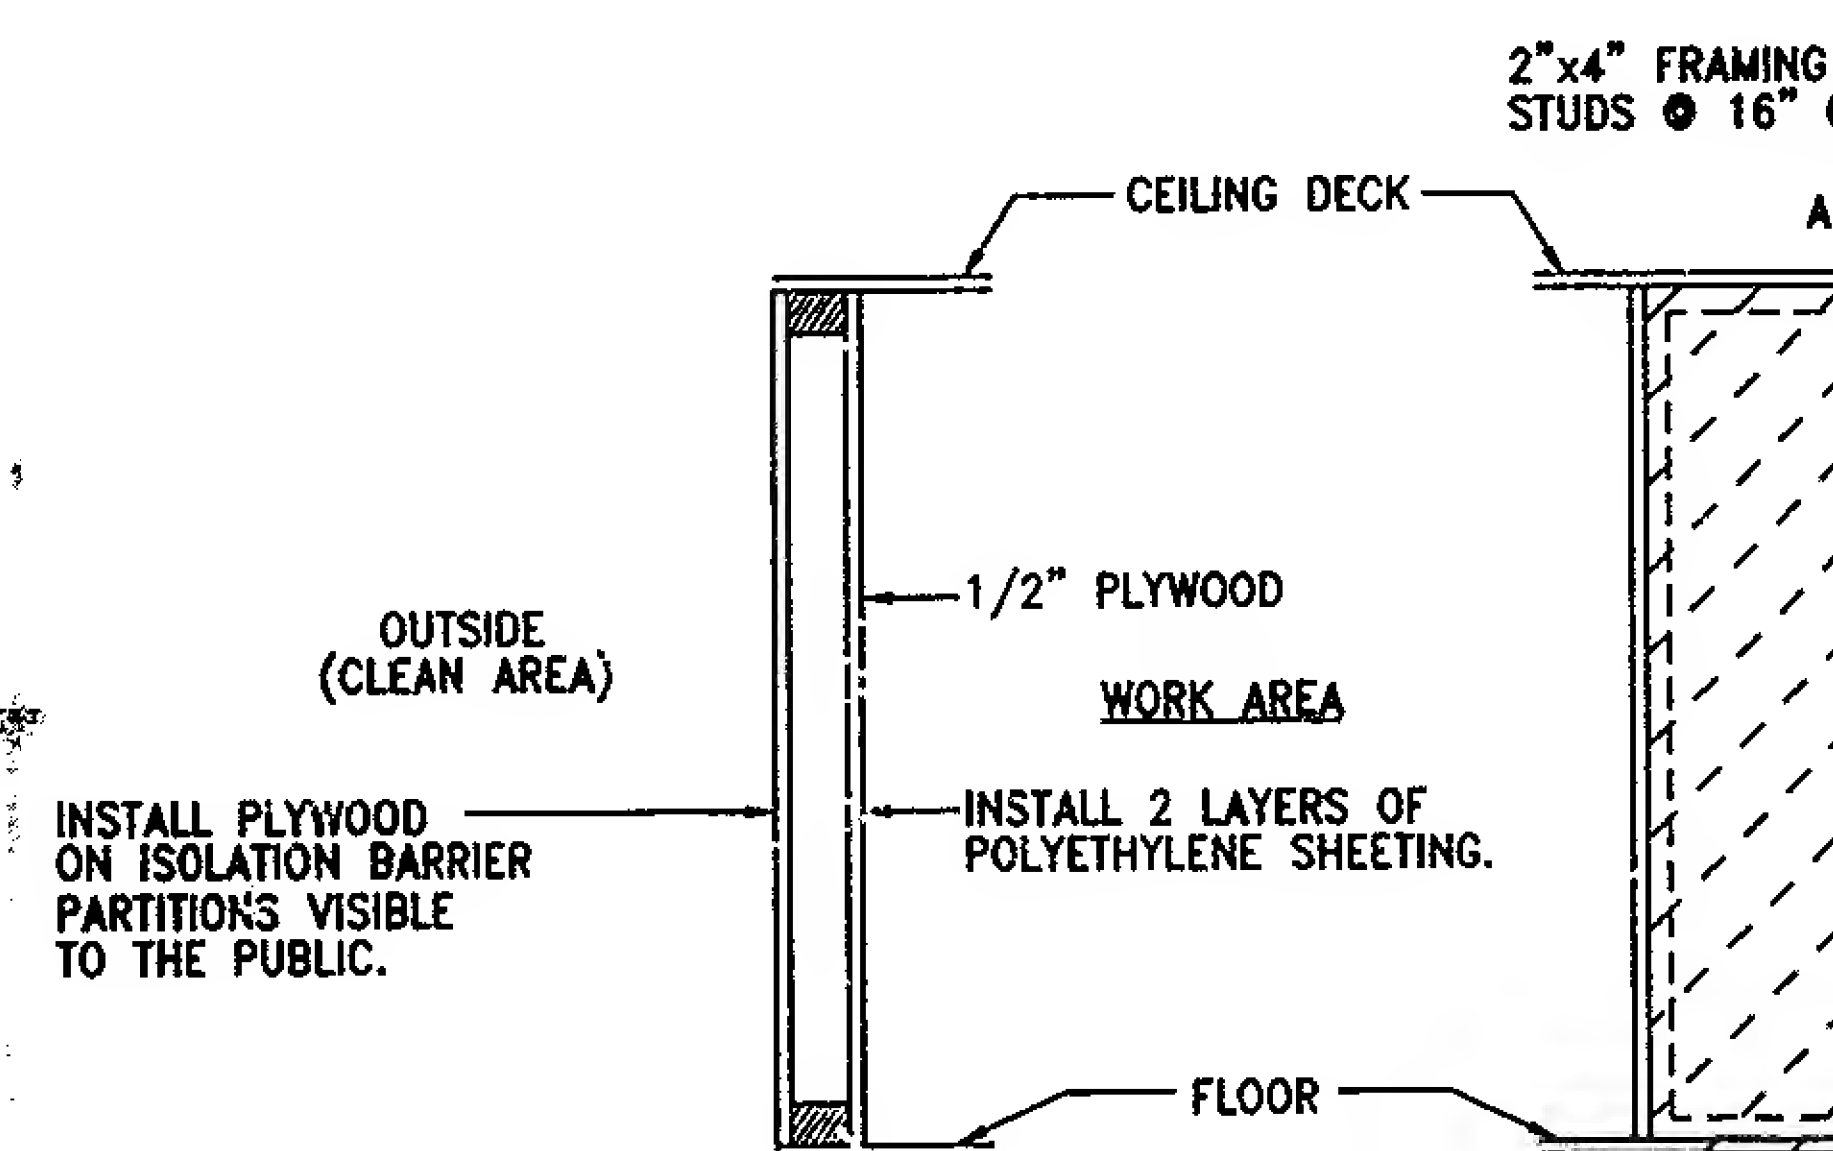

SECTION A-A

ISOLATION BARRIER
NOT TO SCALE